
Supersedes LTO 96/124

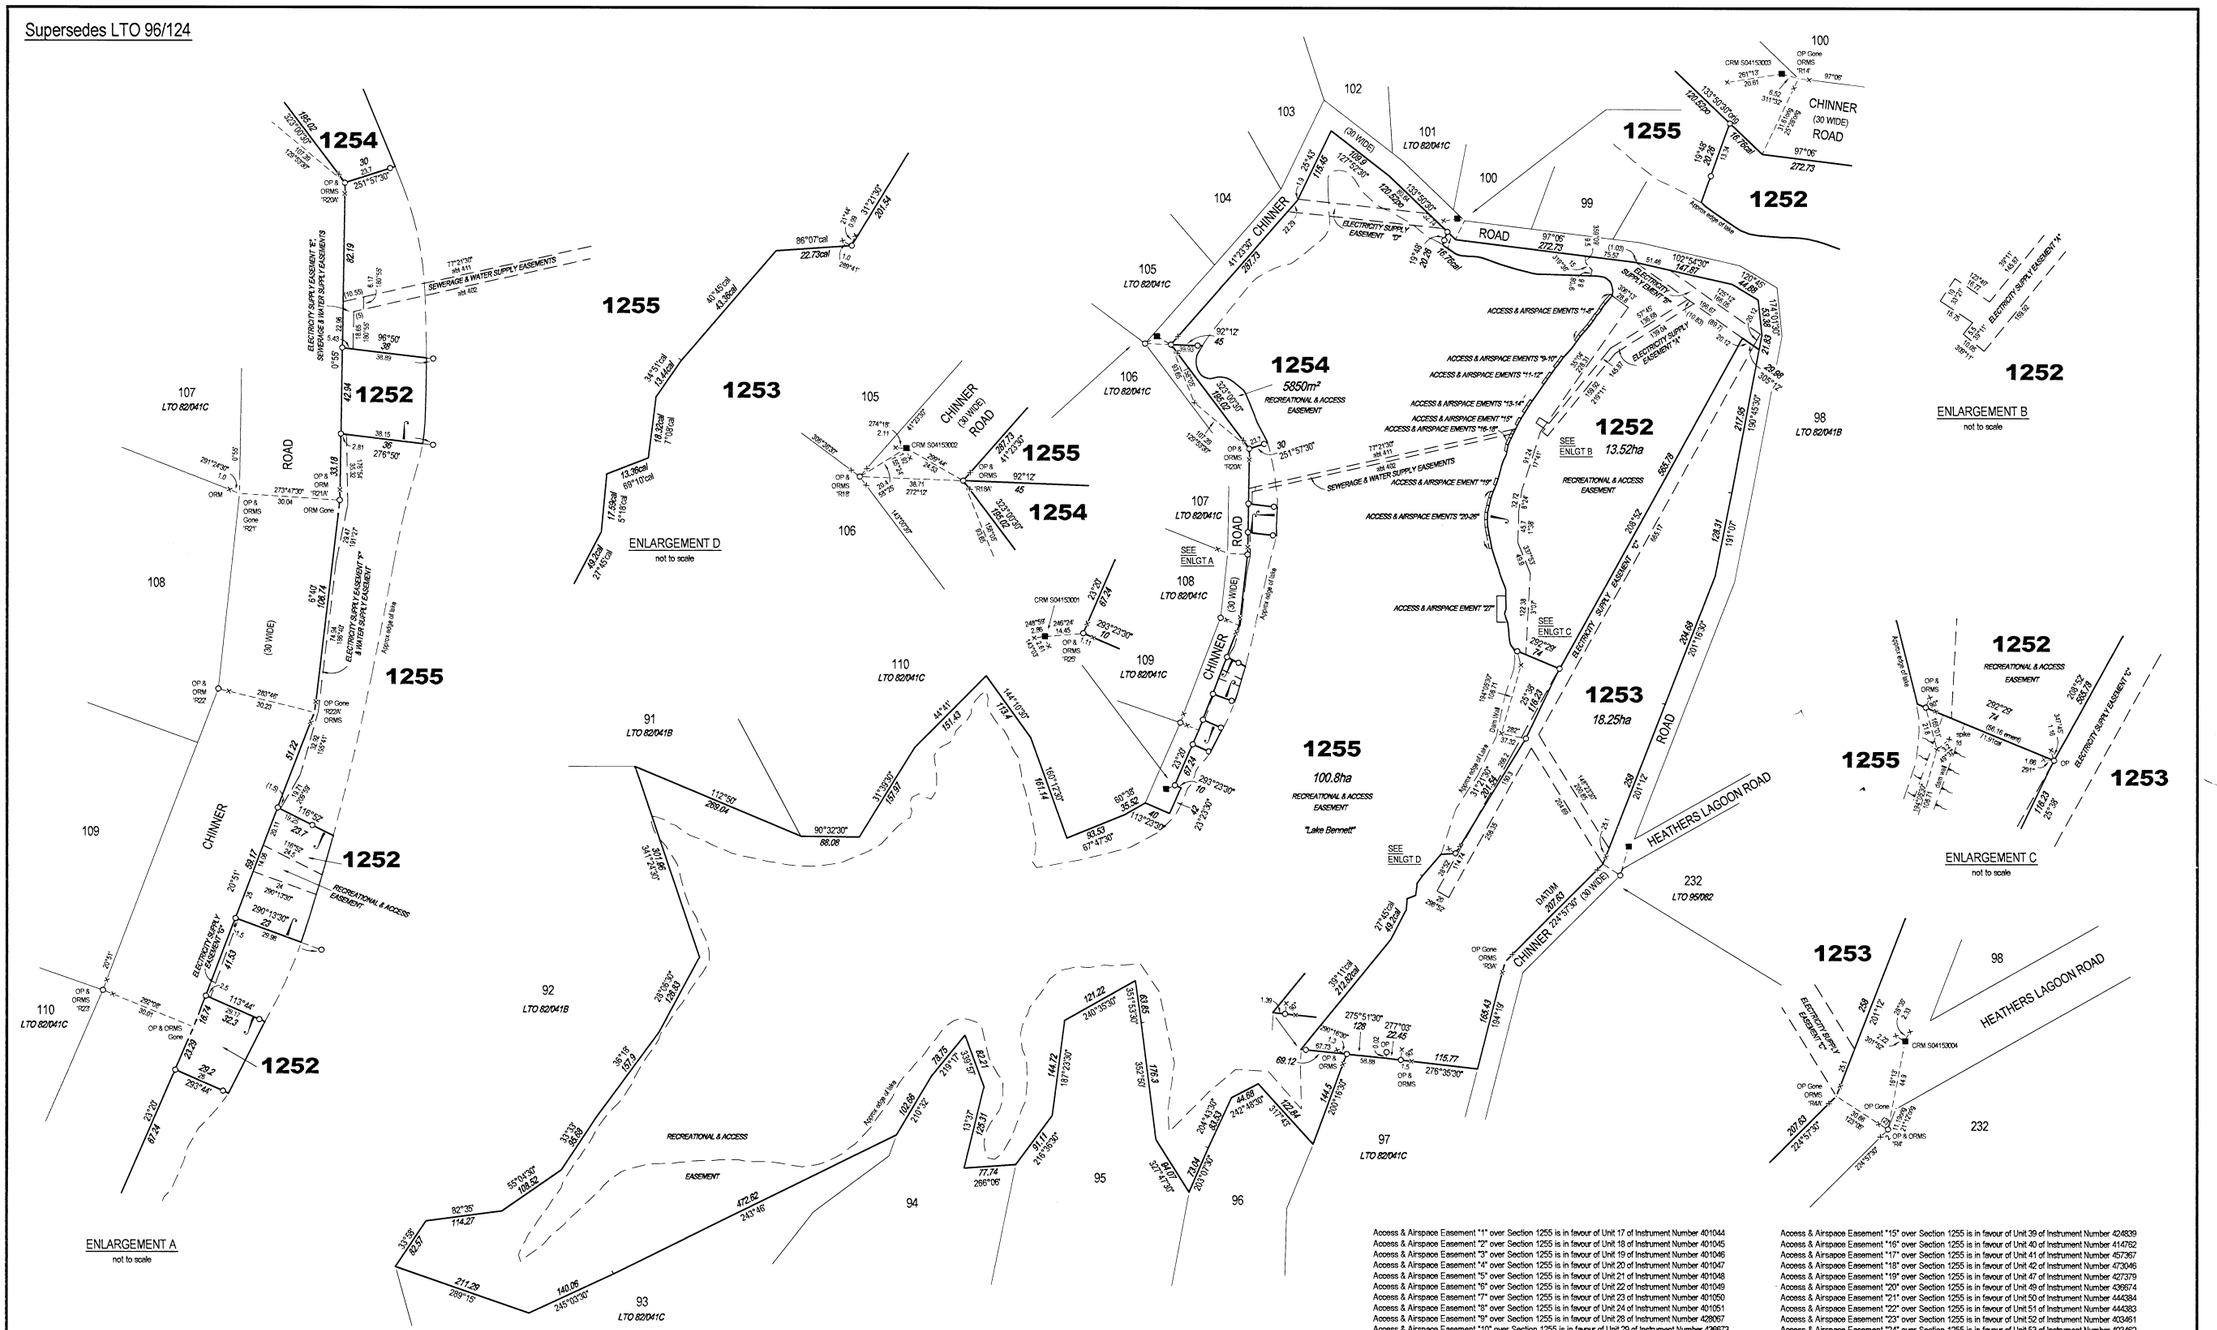


I, Keith Leslie Schulz hereby certify that the survey represented on this plan was carried out by me or under my supervision and was completed on 20.05.04 and that this survey has been executed in accordance with the Licensed Surveyors Act and the Directions thereunder.

Licensed Surveyor — Date 2/2/05

Northern Territory Government
Department of Infrastructure, Planning and Environment

SURVEY APPROVED
Surveyor-General — Date 14/02/05

**AMENDMENTS**

| Reference | Details | Approved | Date |
|---|---|---|---|
| | | | |

Note
Dimensions of unmarked boundaries are original unless otherwise shown
Electricity Supply Easements "A to D" over Sections 1252, 1253 and 1255 are in favour of the Power and Water Corporation
Electricity Supply Easement "E to G" over Section 1255 are in favour of Section 1252
Recreational and Access Easement over the whole of Section 1255 is in favour of Sections 92 to 97, 99 to 110, 1252 and 1254
Recreational and Access Easement over Section 1252 is in favour of Sections 92 to 97, 99 to 110 and 1254
Recreational and Access Easement over Section 1254 is in favour of Sections 92 to 97, 99 to 110, 1252, 1253 and 1255
Sewerage and Water Supply Easements over Section 1255 are in favour of Section 1252
Reference marks are at one metre unless otherwise shown

Field Book S2004/153
Drawn Earl James & Associates (5818) 27.05.04
Examined Earl James & Associates 29.05.04
Map Reference Hundred of Howard

True Mid Bearings

AZIMUTH
Assumed from LTO 82/041B
Observed at

LEGEND
Concrete Post
Concrete Block
Peg or Wooden Post
Reference Mark
Lockspit
Fence Post

# SECTIONS 1252 TO 1255
SUBDIVISION OF SECTIONS 244 AND 245
HUNDRED OF HOWARD

SCALE 1:4000
80 0 80 160 240 metres

**S2004/153**

WARNING - Damaged or creased plan will be rejected.

Access & Airspace Easement "1" over Section 1255 is in favour of Unit 17 of Instrument Number 401044
Access & Airspace Easement "2" over Section 1255 is in favour of Unit 18 of Instrument Number 401045
Access & Airspace Easement "3" over Section 1255 is in favour of Unit 19 of Instrument Number 401046
Access & Airspace Easement "4" over Section 1255 is in favour of Unit 20 of Instrument Number 401047
Access & Airspace Easement "5" over Section 1255 is in favour of Unit 21 of Instrument Number 401048
Access & Airspace Easement "6" over Section 1255 is in favour of Unit 22 of Instrument Number 401049
Access & Airspace Easement "7" over Section 1255 is in favour of Unit 23 of Instrument Number 401050
Access & Airspace Easement "8" over Section 1255 is in favour of Unit 24 of Instrument Number 401051
Access & Airspace Easement "9" over Section 1255 is in favour of Unit 28 of Instrument Number 428067
Access & Airspace Easement "10" over Section 1255 is in favour of Unit 29 of Instrument Number 436673
Access & Airspace Easement "11" over Section 1255 is in favour of Unit 31 of Instrument Number 405812
Access & Airspace Easement "12" over Section 1255 is in favour of Unit 32 of Instrument Number 405813
Access & Airspace Easement "13" over Section 1255 is in favour of Unit 36 of Instrument Number 414761
Access & Airspace Easement "14" over Section 1255 is in favour of Unit 37 of Instrument Number 427380

Access & Airspace Easement "15" over Section 1255 is in favour of Unit 39 of Instrument Number 424839
Access & Airspace Easement "16" over Section 1255 is in favour of Unit 40 of Instrument Number 414762
Access & Airspace Easement "17" over Section 1255 is in favour of Unit 41 of Instrument Number 457367
Access & Airspace Easement "18" over Section 1255 is in favour of Unit 42 of Instrument Number 473046
Access & Airspace Easement "19" over Section 1255 is in favour of Unit 47 of Instrument Number 427379
Access & Airspace Easement "20" over Section 1255 is in favour of Unit 49 of Instrument Number 436574
Access & Airspace Easement "21" over Section 1255 is in favour of Unit 50 of Instrument Number 444384
Access & Airspace Easement "22" over Section 1255 is in favour of Unit 51 of Instrument Number 444383
Access & Airspace Easement "23" over Section 1255 is in favour of Unit 52 of Instrument Number 403461
Access & Airspace Easement "24" over Section 1255 is in favour of Unit 53 of Instrument Number 403462
Access & Airspace Easement "25" over Section 1255 is in favour of Unit 54 of Instrument Number 403463
Access & Airspace Easement "26" over Section 1255 is in favour of Unit 55 of Instrument Number 403464
Access & Airspace Easement "27" over Section 1255 is in favour of Unit 57 of Instrument Number 457368